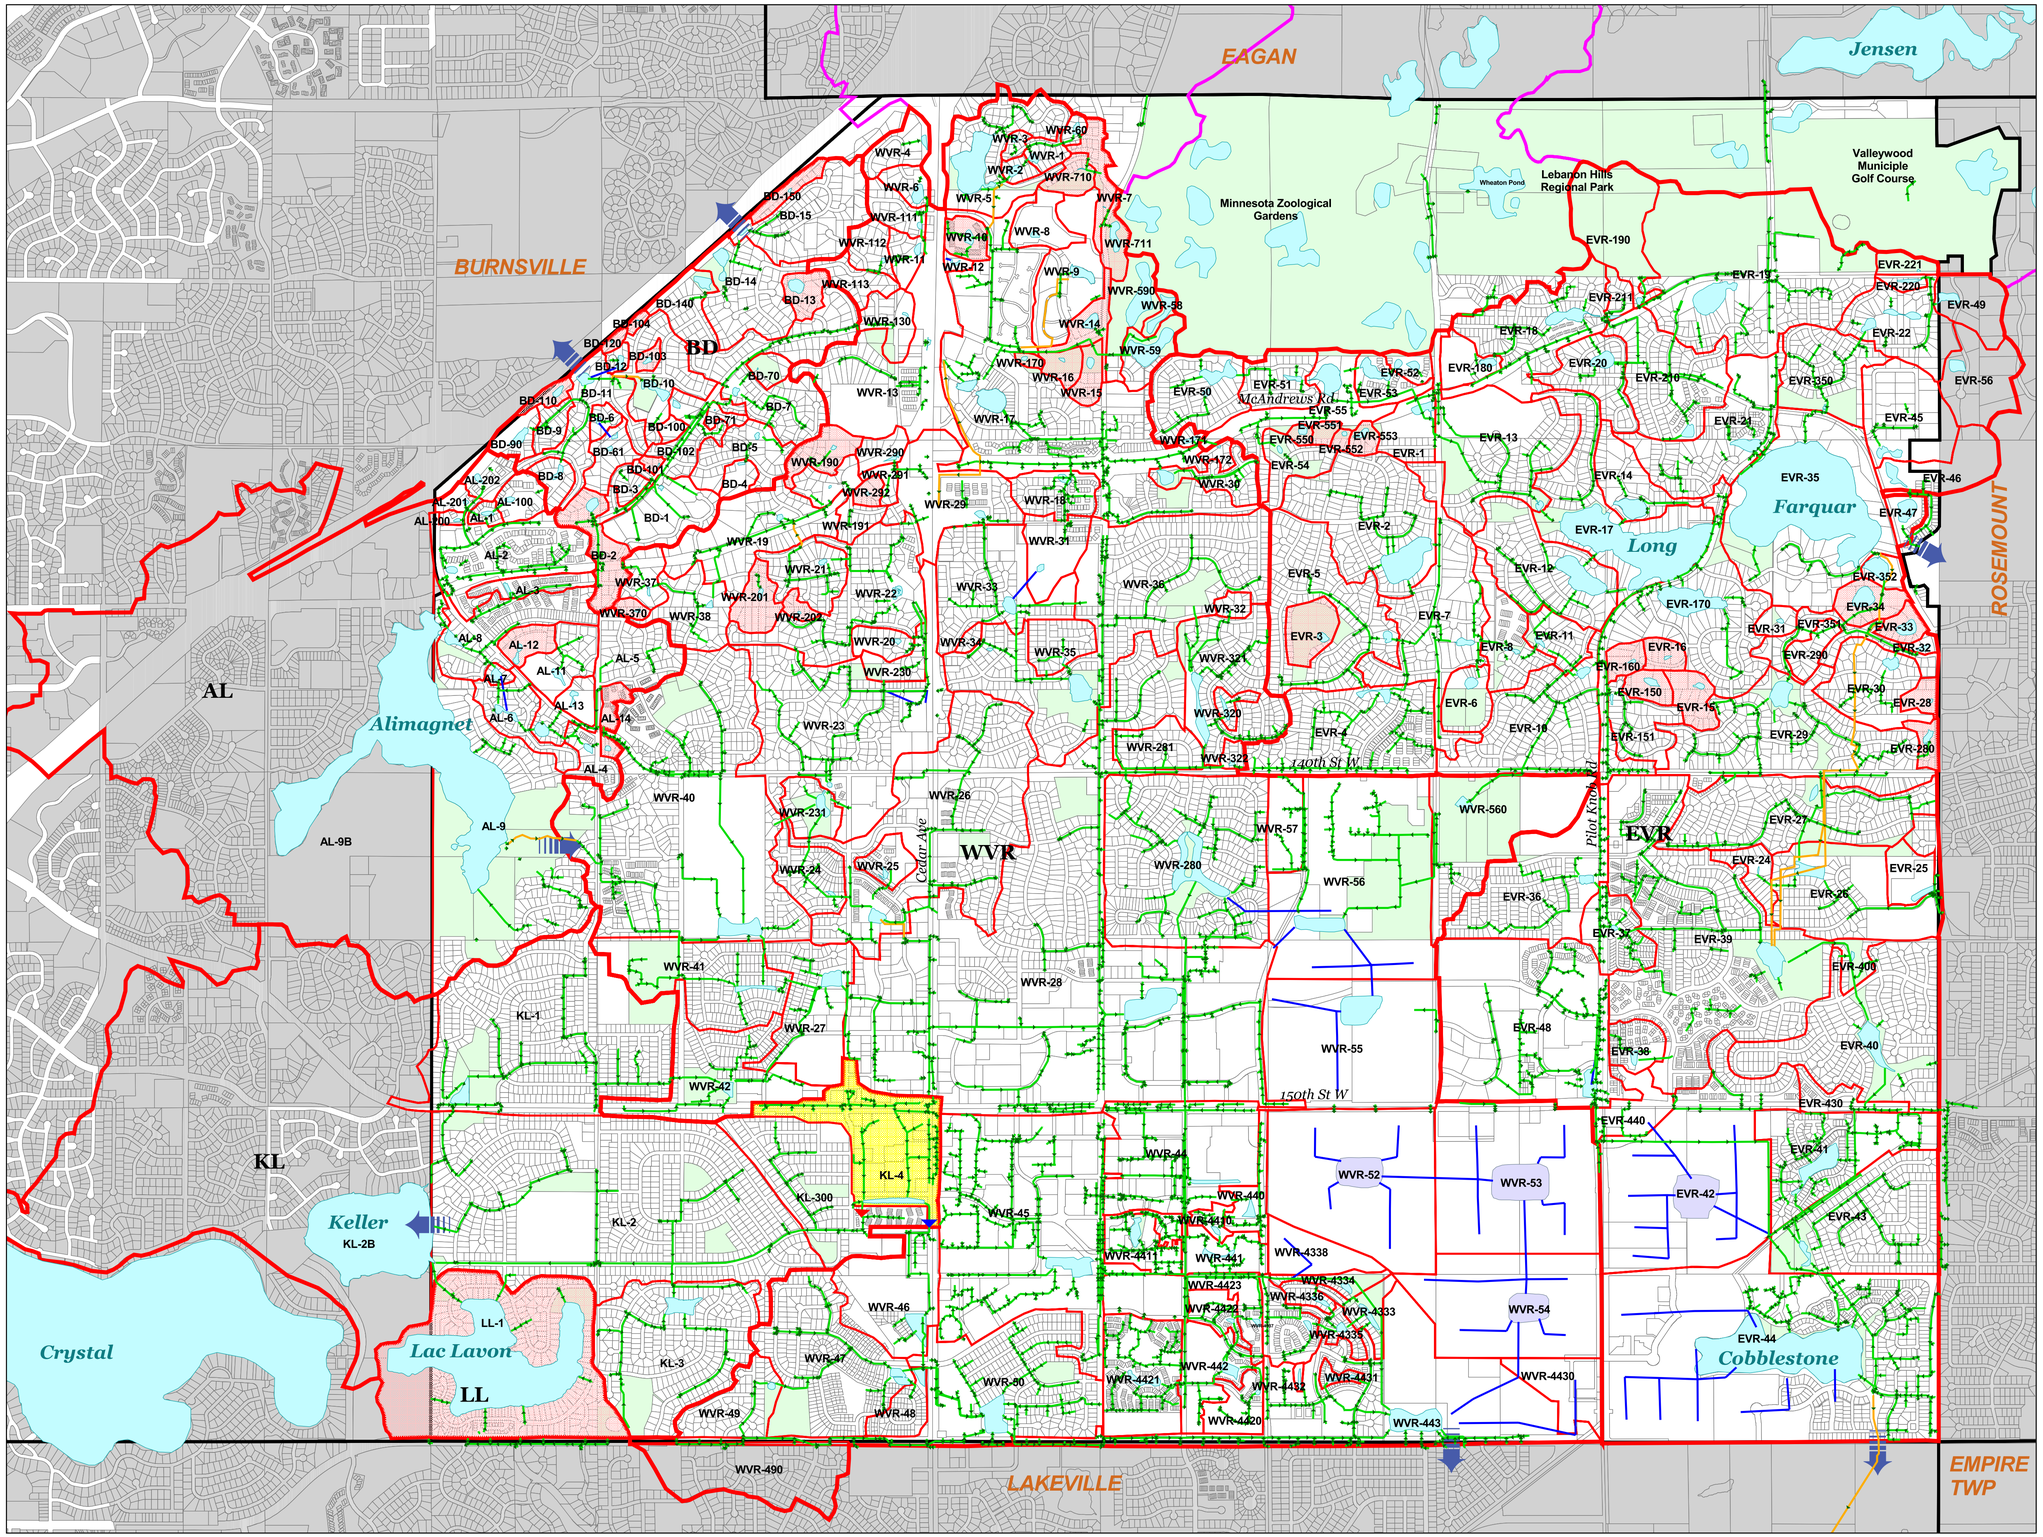

Apple Valley

City of Apple Valley

STORM DRAINAGE AREAS

Surface Water Management Plan

Map 1

Legend

- Existing Storm Sewer
- Existing Forcemain
- Proposed Pipes
- Flow Direction Arrow
- Water Features
- Proposed Ponds
- Minor Boundaries
- Minor Land Locked Boundaries
- Pond KL-4 Subwatershed
- High Flow Outlet (KL-4 only)
- Low Flow Outlet (KL-4 only)
- Majorbound.shp
- Eagan Major Boundaries
- Municipal Boundaries
- Parks
- District Cross Flow Locations

N W E S

1200 0 1200 2400 Feet

September 2007

Bonestroo

I:\68\6804262\Cad\gis\avprojects\swmpmaps.apr